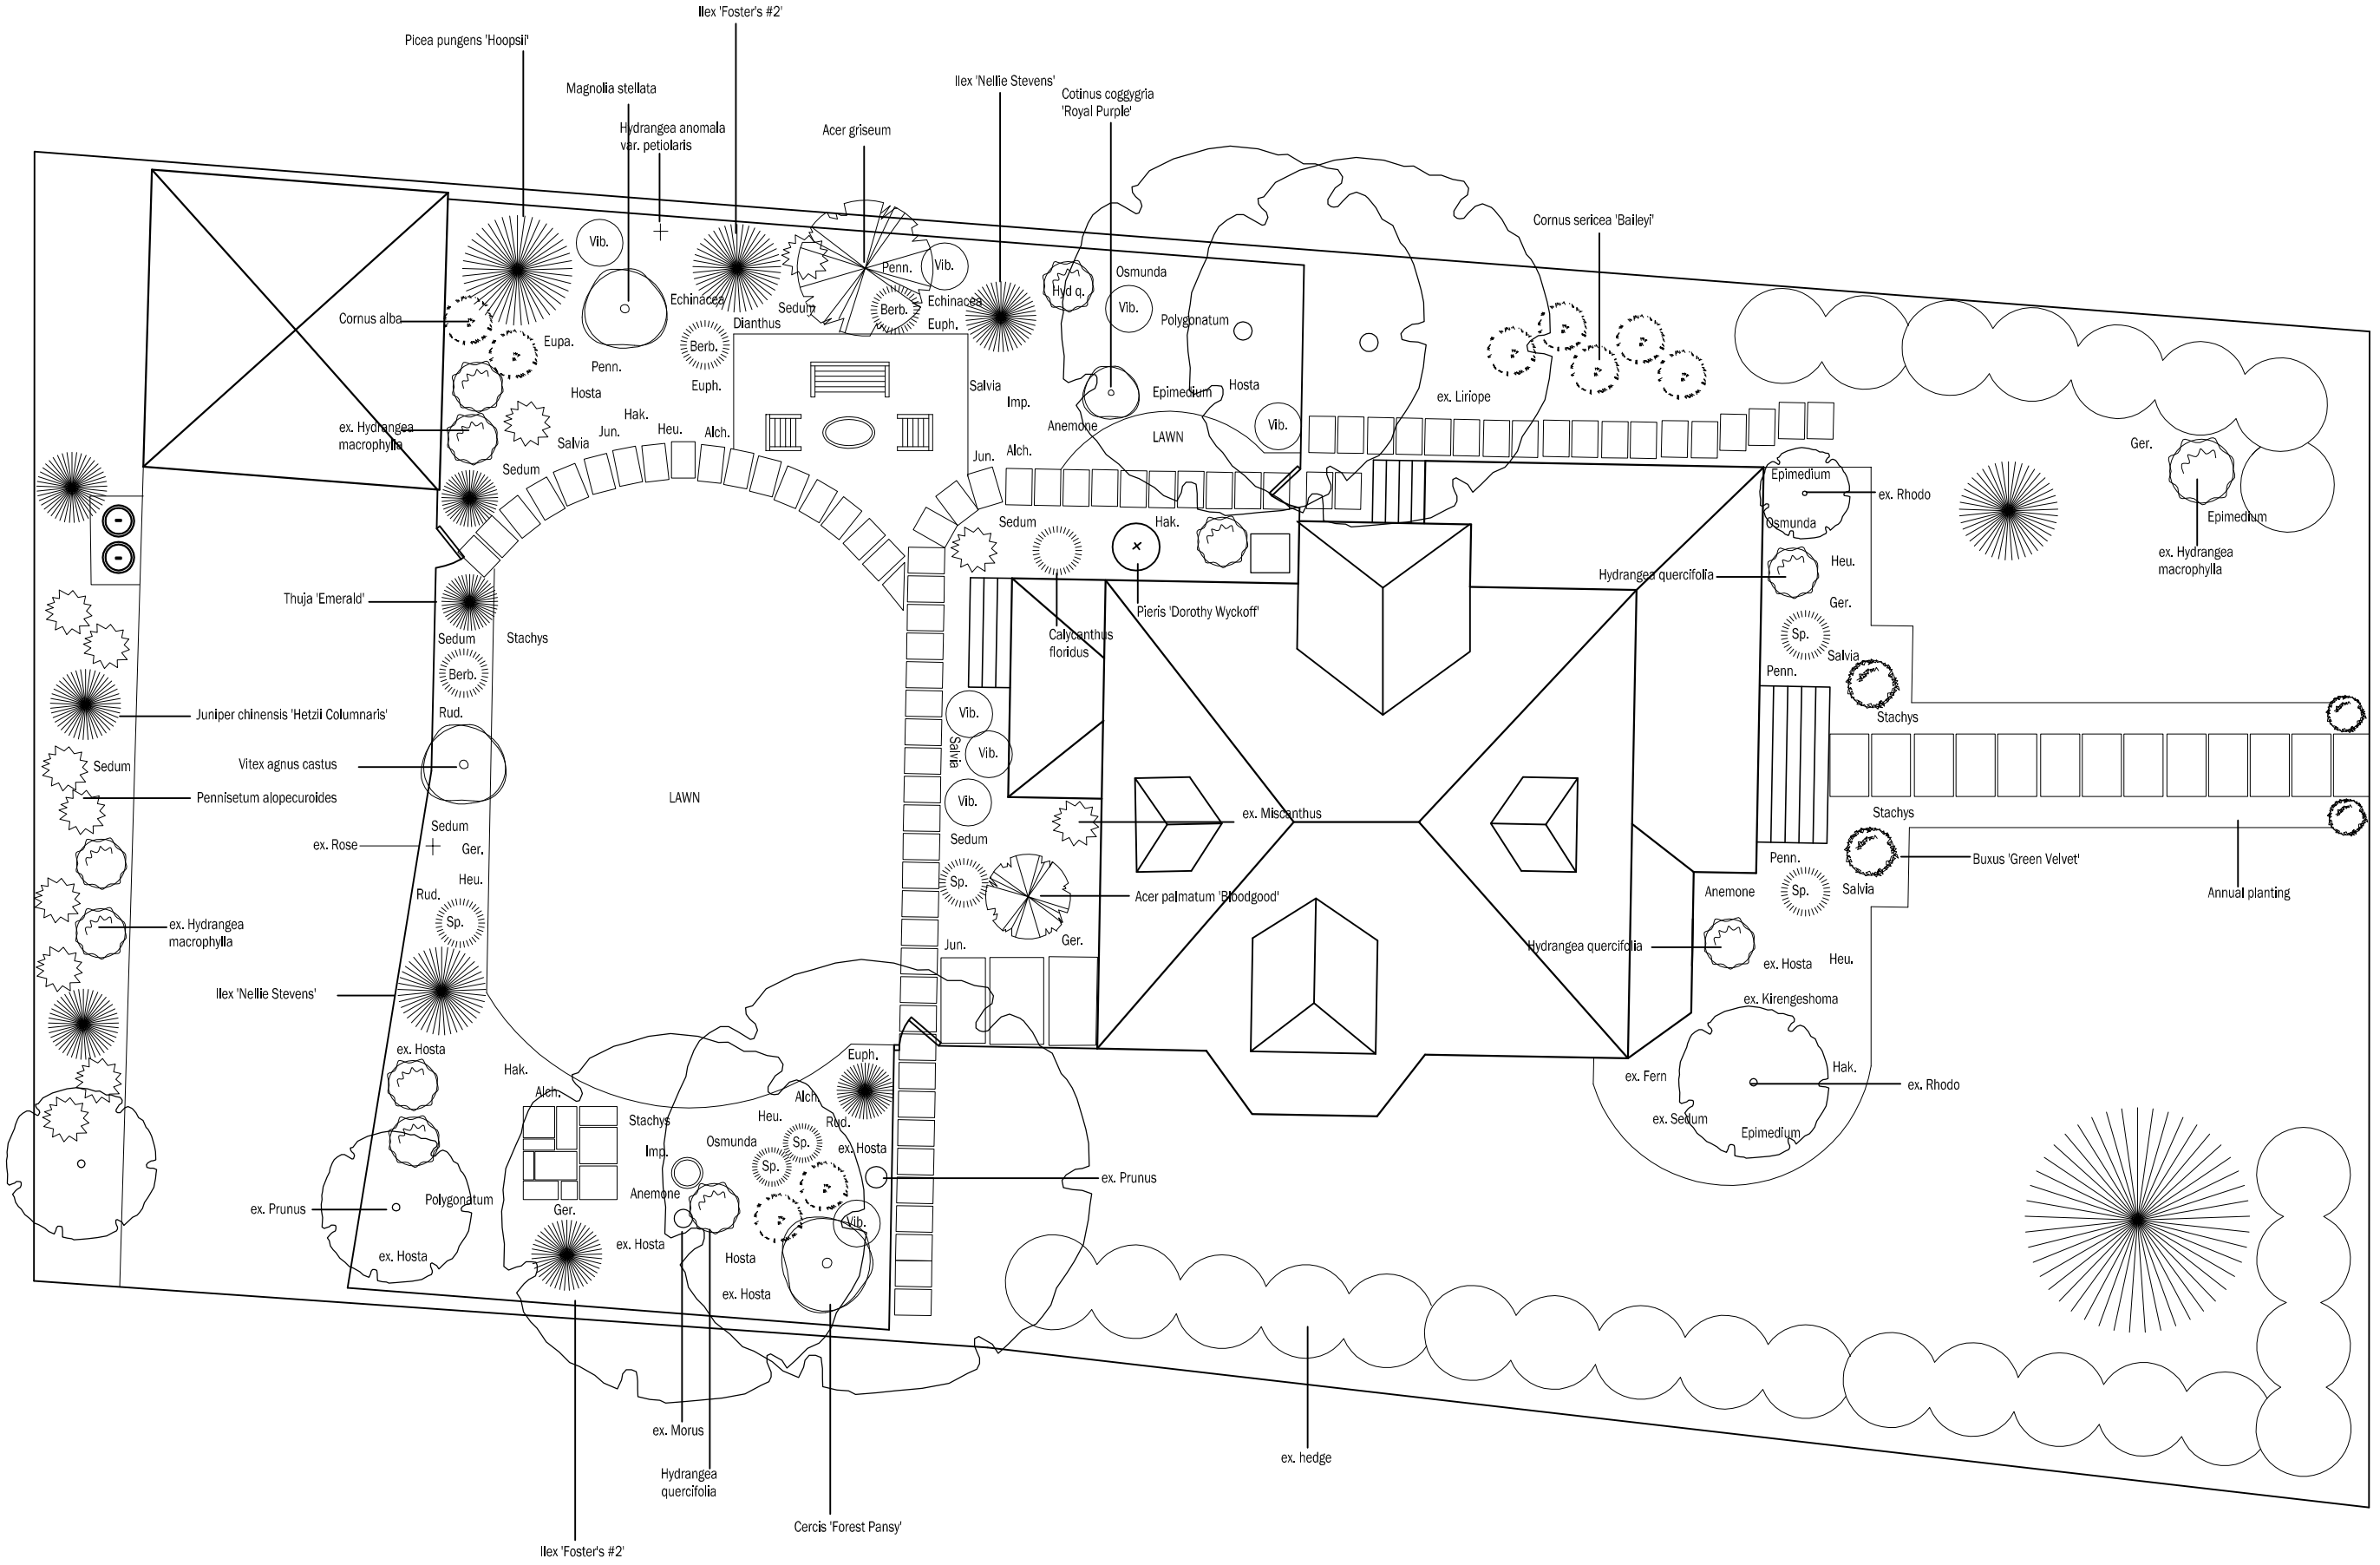

CATHERINE REDD
HORTICULTURE & LANDSCAPE
77-12 35 AVENUE #A66
JACKSON HEIGHTS, NY 11372

KESTENBAUM RESIDENCE

32 OAKWOOD AVENUE
MONTCLAIR, NEW JERSEY

Date Issued	6.10.06
Drawn By	CR
Title	PLANTING PLAN
	3/32" = 1'-0"
Sheet	1
Of	1